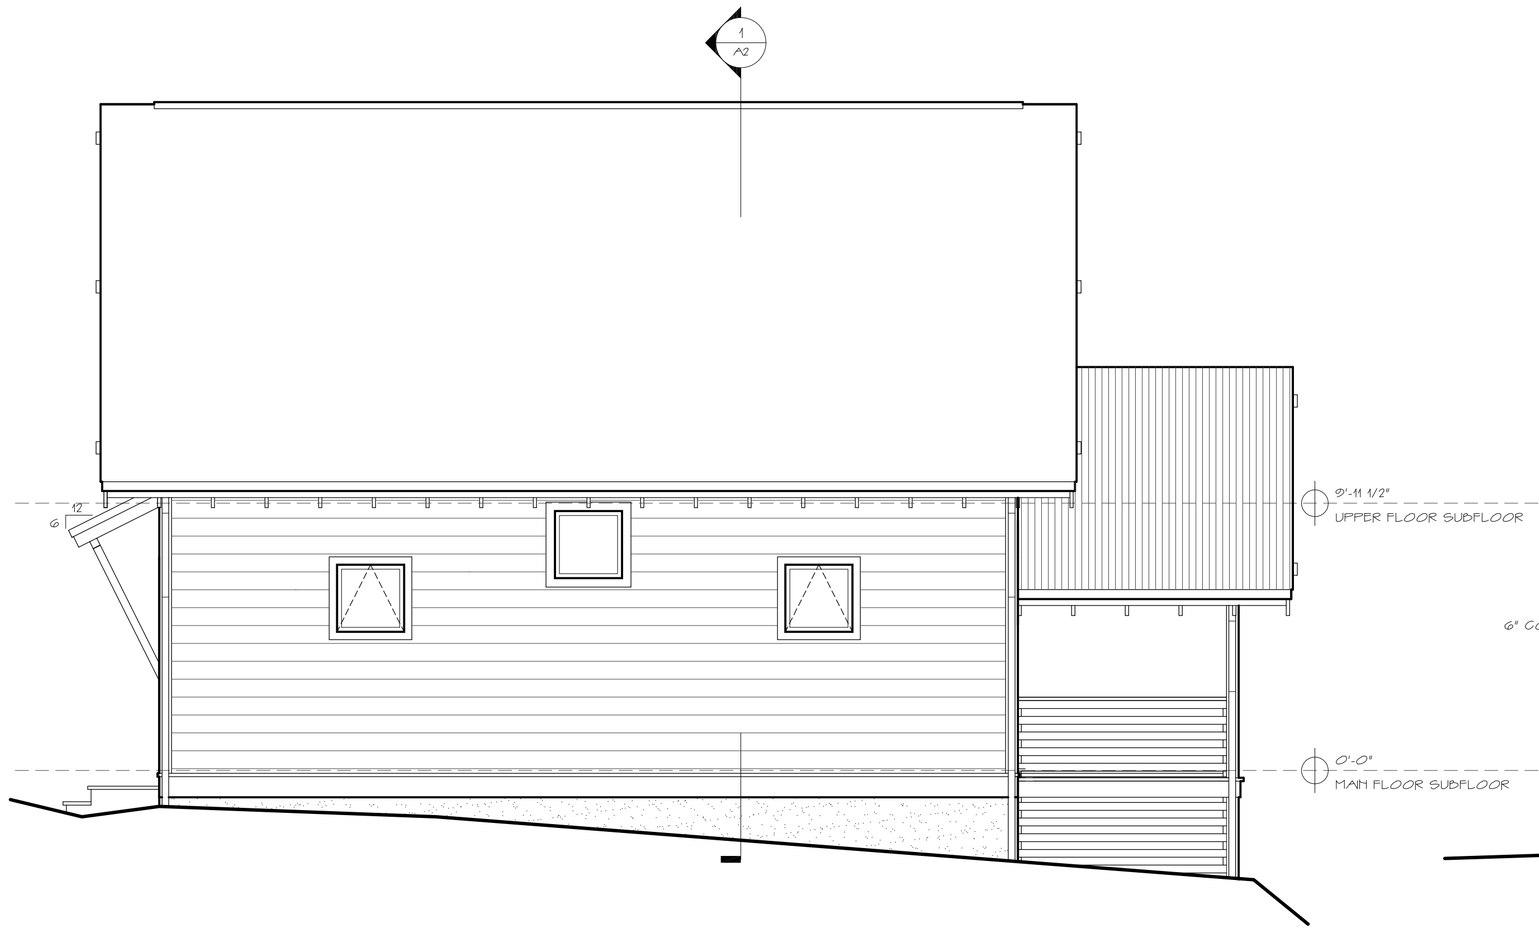

5 A2 NORTH ELEVATION
SCALE 1/4" = 1'-0"

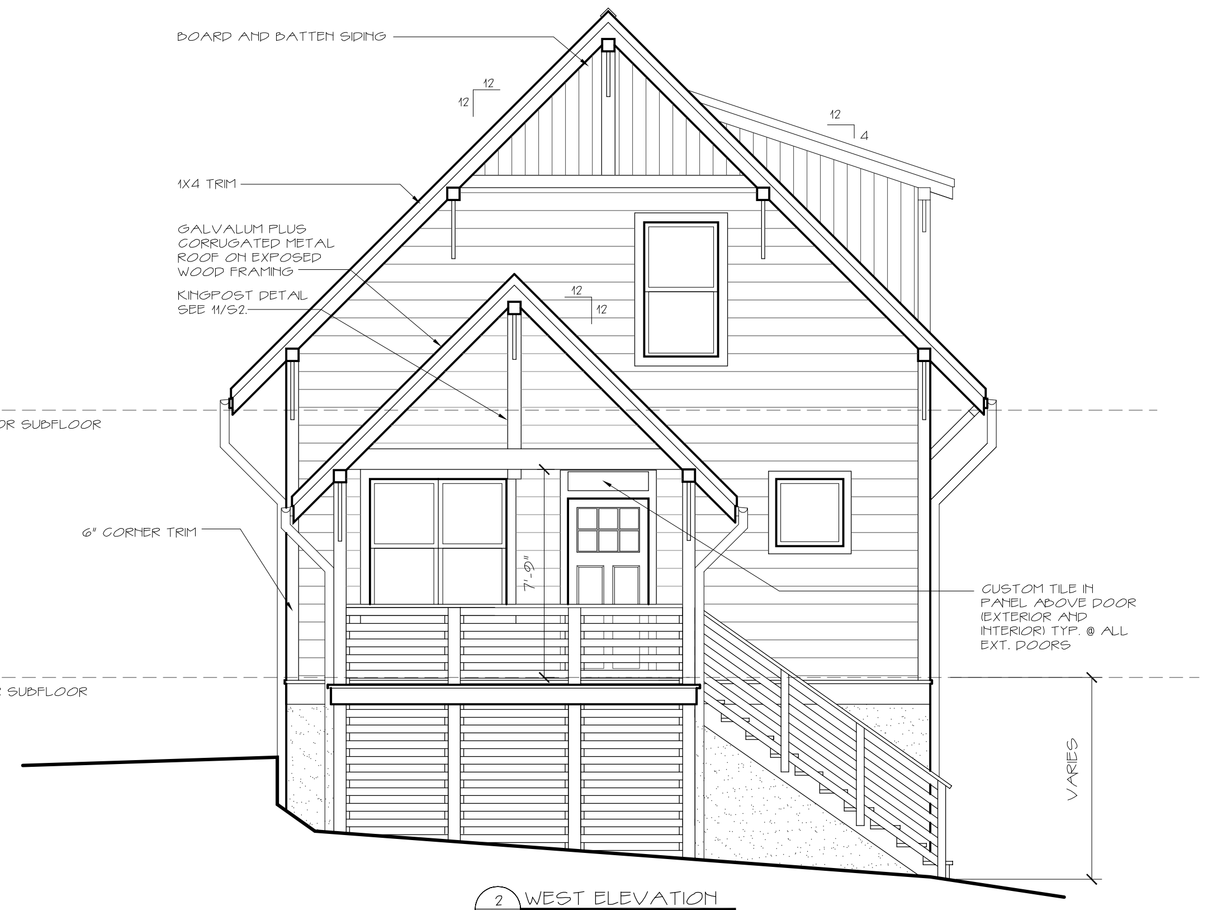

2 A2 WEST ELEVATION
SCALE 1/4" = 1'-0"

ARCHITECTURAL ASPHALT SHINGLES

GALVALUM PLUS CORRUGATED METAL ROOF

8" EXPOSURE CEMENTITIOUS LAP SIDING

BOARD & BATTEN SIDING

SMOOTH STUCCO FINISH

NOTE: INSTALL ALL SIDING AND ROOFING MATERIALS PER MANUFACTURERS RECOMMENDATIONS

4 A2 SOUTH ELEVATION
SCALE 1/4" = 1'-0"

3 A2 EAST ELEVATION
SCALE 1/4" = 1'-0"

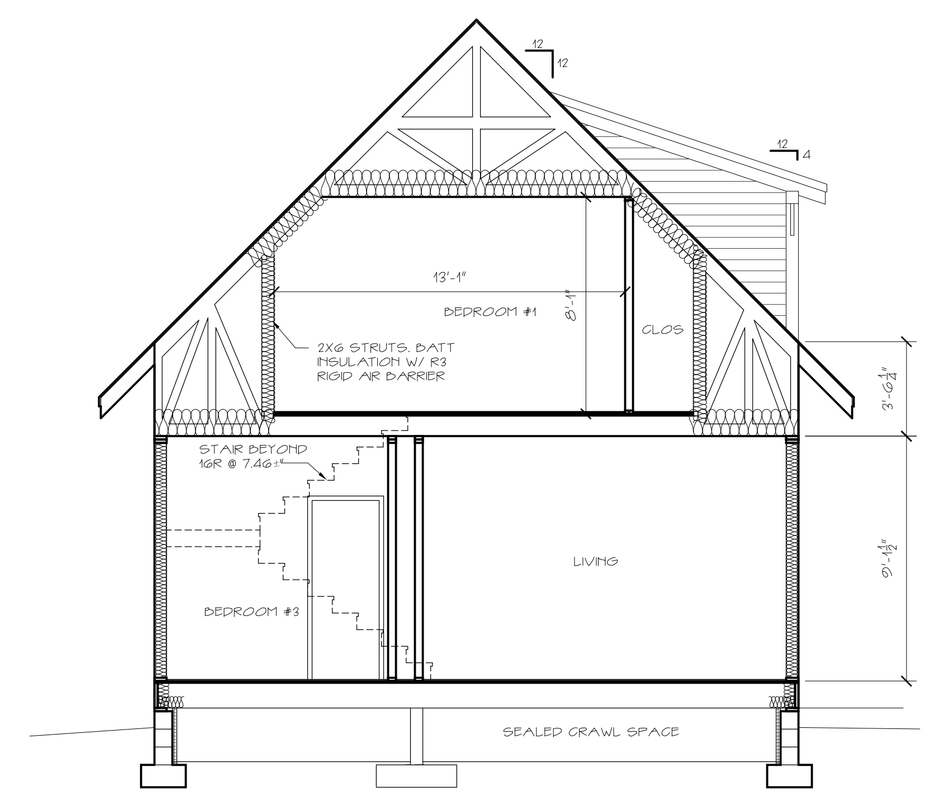

1 A2 BUILDING SECTION
SCALE 1/4" = 1'-0"

w.tw architects
58 bartlett street
asheville, nc 28801
828.257.4930
w2arch.com

NOT FOR CONSTRUCTION

THE DAVIS COTTAGE

Davenport Park, Estes Street
West Asheville, North Carolina

DATE: 10/01/08

SHEET TITLE:
ELEVATIONS

PROJECT NUMBER:

SHEET NUMBER:
A2